Date User: Customer Job Number **Estimate Number** P.O. Number This Issue Prsht Rev. First Issue Previous Run Written By Comment

**Process Sheet** 

**Drawing Name** 

Part Number

: D3278041

**Drawing Number** 

- D3278 REV.C

: SUPPORT ASSEMBLY

Project Number **Drawing Revision**  : N/A

Material

: C All:

Due Date

: 10/30/2007

Qty:

40 Um: Each

Checked & Approved By

New issue KJ/JLM Est:A

S.O. No. : 1

B 07.08.21 Chg rivet per PAR185 **EST** 

: SMALL /MED FAB

EC Verified

by: JLM

: CU-DAR001 Dart Helicopters Services

Type

Tuesday, 10/2/2007 1:20:38 PM

: 34951

: 10464

Al4:

: 10/2/2007

: NC

: 34517

Kim Johnston

Additional Product

Job Number:



Seq. #:

Machine Or Operation:

Description:

1.0

34951A



SUPPORT



Comment: Sub-Component SUPPORT D3278-1 B 33430 A

2.0

SUPPORT

Comment: Sub-Component SUPPORTINT

D32783

Comment: Qty.:

1.0000 Each(s)/Unit

Total:

40.0000 Each(s)

Spacer

Pick:

Qty Part Number D3278-3

Description Spacer

Batch

B35312

4.0

MS20426AD36

Rivet

4.0000 Each(s)/Unit

Total: 160.0000 Each(s)

Comment: Qty.: RIVET:

Pick:

Description

Batch

MS20426AD3-6

Part Number

Rivet

M105055

### **Dart Aerospace Ltd**

W/O:		WORK ORDER CHA	ANGES				
DATE	STEP	PROCEDURE CHANGE	Ву	Date	Qty	Approval Chief Eng / Prod Mgr	Approval QC Inspector
					<u> </u>		
Dart No		DAD #1 Foult Cotomony	NCD. Voc	N- DO	<b>.</b>	Data	

Part No: _	PAR #:	Fault Category:	NCR: Yes No	DQA:	Date:	<del></del> .
			QA: N/C	Closed:	Date:	

NCR:			WORK ORDI	ER NON-CONFORMAN	CE (NCR)						
		Description of NC		Corrective Action Section B			Annroval	Amproval			
DATE	STEP	Section A	Initial Chief Eng	Action Description Chief Eng	Sign & Date	Verification Section C	Approval Chief Eng	Approval QC Inspecto			
							<b>{</b>				

NOTE: Date & initial all entries

Date: Tuesday, 10/2/2007 1:20:38 PM Kim Johnston User: **Process Sheet Drawing Name: SUPPORT ASSEMBLY** Customer: CU-DAR001 Dart Helicopters Services Job Number: 34951 Part Number: D3278041 Job Number: Description: Seq. #: Machine Or Operation: SMALL & MEDIUM FAB RESOURCE 1 5.0 SMALL FAB 1 Comment: SMALL & MEDIUM FAB RESOURCE 1 Rivet spacers with support as per Dwg D3278. INSPECT WORK TO CURRENT STEP 6.0 QC5 12 04 Comment: INSPEC WORK TO CURRENT STEP Mounting Lug D22301 7.0 Comment: Qty.: 2.0000 Each(s)/Unit Total: 80.0000 Each(s) Mounting Lug Pick: Packing Kit Description Qty Part Number D2230-1 Mounting Lug 8.0 AN413A Comment: Qty.: 80.0000 Each(s) 2.0000 Each(s)/Unit Total: Bolt Pick: Packing Kit Batch M10604 Qty Part Number Description 2 AN4-13A Bolt AN960JD416 9.0 Comment: Qty.: 4.0000 Each(s)/Unit Total: 160.0000 Each(s) Washer Pick: Packing Kit Qty Part Number Description Washer AN960JD416 10.0 MS21042L4 Comment: Qty.: 80.0000 Each(s) 2.0000 Each(s)/Unit Total: Nut Pick: Packing Kit Batch 19105054 Qty Part Number Description MS21042L4 Nut

<b>Dart</b>	<b>Aeros</b>	pace	Ltd
-------------	--------------	------	-----

W/O:			WORK ORDER CHANGES							
DATE	STEP			Ву	Date	Qty	Approval Chief Eng / Prod Mgr	Approval QC Inspector		
		-								
Part No	):	PAR	t #: Fault Category:	NC	R: Yes	No) DQ	A: 1	Date:	6911210X	

QA: N/C Closed: \_\_\_\_ Date: \_\_\_

NCR:		• • •	WORK ORD	ER NON-CONFORMANO	CE (NCR)						
		Description of NC		Corrective Action Section B			Approval	Approval			
DATE	STEP	Section A	Initial Chief Eng	Action Description Chief Eng	Sign & Date	Verification Section C	Chief Eng	Approval QC Inspector			
	•	. •									
		20 m									
		* A*									

NOTE: Date & initial all entries

Tuesday, 10/2/2007 1:20:38 PM Date: Kim Johnston User: **Process Sheet** Customer: CU-DAR001 Dart Helicopters Services Drawing Name: SUPPORT ASSEMBLY Job Number: 34951 Part Number: D3278041 Job Number: Description: Seq. #: Machine Or Operation: SMALL & MEDIUM FAB RESOURCE 1 11.0 SMALL FAB 1 Comment: SMALL & MEDIUM FAB RESOURCE 1 Assemble support as per Dwg D3278. \*\*\*DO NOT TIGHTEN BOLTS\*\*\* Identify as D3278-041 12.0 QC5 Comment: INSPECT WORK TO CURRENT STEP PACKAGING RESOURCE #1 13.0 Comment: PACKAGING RESOURCE #1 Identify and Stock Location: FINAL INSPECTION W/O RELEASE 14.0 QC21 Comment: FINAL INSPECTION/W/O RELEASE Job Completion



W57-12-05

Dart Ae	Dart Aerospace Ltd									
W/O: WORK ORDER CHANGES										
DATE	STEP	PROCEDURE CHANGE				ty Approval Chief Eng / Prod Mgr	Approval QC Inspector			
		-								
Part No	•	PAR #: Fault Category:	NCR: Yes	No DQ	A:	Date:				
			QA: I	N/C Close	d:	_ Date: _				
		WORK ORDER NON-CON	EOPMANCE (NO	D)			***************************************			

NCR:			WORK ORDE	ER NON-CONFORMAN	CE (NCR)						
		Description of NC		Corrective Action Section E	3	Verification		Approval QC Inspector			
DATE	STEP	Section A	Initial Chief Eng	Action Description Chief Eng	Sign & Date	Section C	Approval Chief Eng				
						;					
	!										


NOTE: Date & initial all entries



DESIG	N 🕜	DRAWN BY	DART AEROSPACE LTD	
	47	SC	HAWKESBURY, ONTARIO, CANADA	
CHEC	(ED	APPROVED,	DRAWING NO.	REV. C
	-A	de	D3278 SHEET	1 OF 3
DATE			TITLE	SCALE
07.0	7.24		SUPPORT ASSEMBLY	NTS
Α		04.03.03	NEW ISSUE	_
В		05.03.31	CHANGE DIM/TOL TO ENSURE FIT	
		07.07.24	CHANGED RIVETS PER PAR #185	



## D3278-041 SUPPORT ASSEMBLY

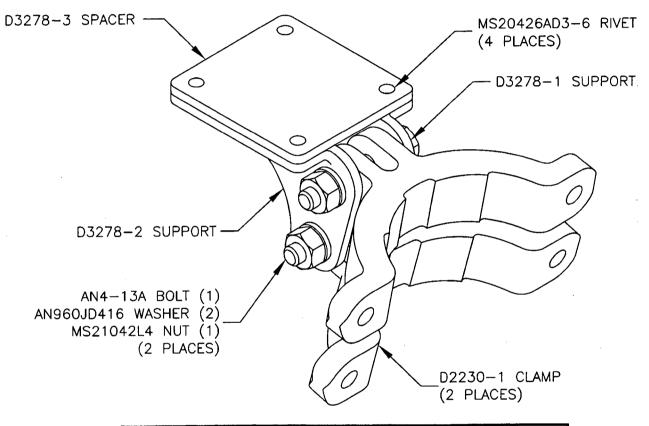


Qty	Part Number	Description	
X	D3278-041	SUPPORT ASSEMBLY	
2	D2230-1	CLAMP	
1	D3278-1	SUPPORT	
1	D3278-2	SUPPORT	
1	D3278-3	SPACER	
2	AN4-13A	BOLT	
4	AN960JD416	WASHER	
4	MS20426AD3-6	RIVET	
2	MS21042L4	NUT	

SHOP COPY RETURN TO **ENGINEERING** UNCONTROLLED COPY SUBJECT TO AMENDMENT WITHOUT NOTICE



DESIGN	DRAWN BY		SPACE LTD INTARIO, CANADA
CHECKED	APPROVED	DRAWING NO.	REV. C
_ A	<del>-  </del>	D3278	SHEET 2 OF 3
DATE		TITLE	SCALE
07.07.24		SUPPORT ASSEMBLY	1:1

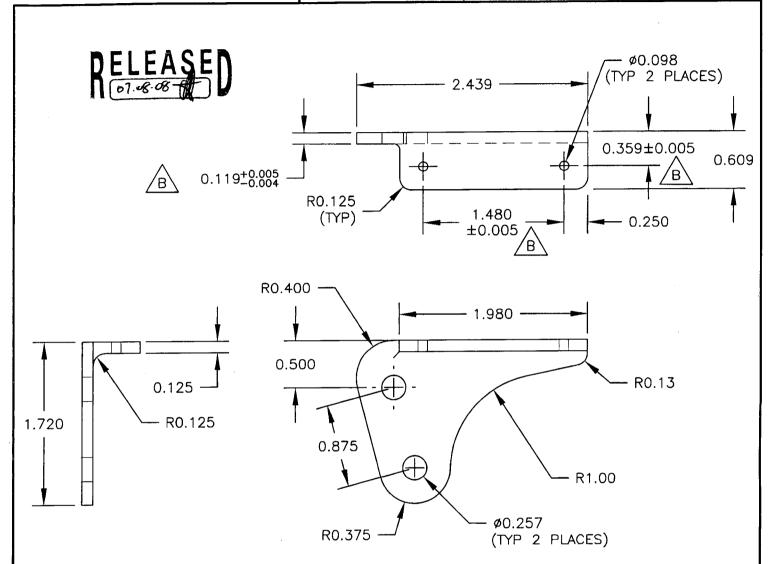

# D3278-1 SUPPORT (SHOWN) D3278-2 SUPPORT (OPPOSITE)

- 1) MACHINE PER DWG FILE "D3278-1.SLDPRT"
- 2) MATERIAL: 6061-T6 (OR 6061-T651/T6510/T6511/T62) BAR

PER AMS-QQ-A-225/8 (OR AMS 4117/4128/4115/4116)

PER AMS-QQ-A-200/8 (OR AMS 4160)

(REF. DART SPEC. M6061T6B)

3) FINISH: CHEMICAL CONVERSION COAT PER DART QSI 005 4.1

POWDER COAT WHITE (4.3.5.1) PER DART QSI 005 4.3

4) BREAK ALL SHARP EDGES 0.005 TO 0.015

5) TOLERANCES ARE PER DART QSI 018 UNLESS OTHERWISE NOTED

6) ALL DIMENSIONS ARE IN INCHES UNLESS OTHERWISE NOTED

SHOP COPY RETURN TO

ENGINEERING
UNCONTROLLED COPY

SUBJECT TO AMENDMENT WITHOUT NOTICE


WORK ORDER I


Copyright © 2004 by DART AEROSPACE LTD

THIS DOCUMENT IS PRIVATE AND CONFIDENTIAL AND IS SUPPLIED ON THE EXPRESS CONDITION THAT IT IS NOT TO BE USED FOR ANY PURPOSE OR COPIED OR COMMUNICATED TO ANY OTHER PERSON WITHOUT WRITTEN PERMISSION FROM DART AEROSPACE LTD.



DESIGN	DRAWN BY	DART AEROSPACE LTD HAWKESBURY, ONTARIO, CANADA				
CHECKED	APPROVED	DRAWING NO.	REV. C			
一	<del></del>	D3278	SHEET 3 OF 3			
DATE		TITLE	SCALE			
07.07.24		SUPPORT ASSEMBLY	1:1			

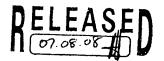

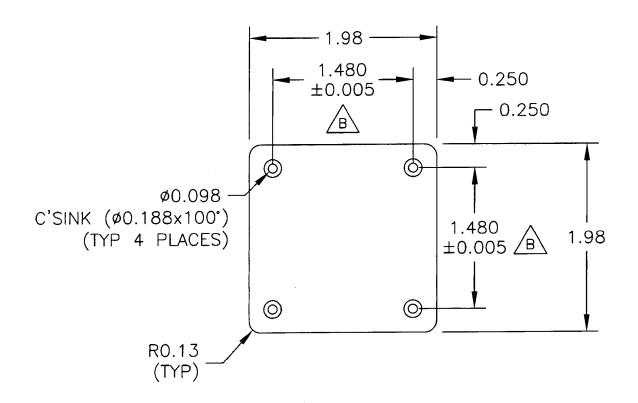

#### **D3278-3 SPACER**

1) MATERIAL: DELRIN II 150E OR ACETRON GP ACETAL

(REF. DART SPEC. M-DELRIN-B0.125x2.000) OR

DELRIN II 150E OR ACETRON GP ACETAL (REF. DART SPEC. M—DELRIN—S.125)

2) BREAK ALL SHARP EDGES 0.005 TO 0.015

3) TOLERANCES ARE PER DART QSI 018 UNLESS OTHERWISE NOTED

4) ALL DIMENSIONS ARE IN INCHES UNLESS OTHERWISE NOTED

SHOP COPY
RETURN TO
ENGINEERING
UNCONTROLLED COPY
SUBJECT TO AMENDMENT
WITHOUT NOTICE

WORK ORDER NO. 34951

Copyright © 2004 by DART AEROSPACE LTD

THIS DOCUMENT IS PRIVATE AND CONFIDENTIAL AND IS SUPPLIED ON THE EXPRESS CONDITION THAT IT IS NOT TO BE USED FOR ANY PURPOSE OR COPIED OR COMMUNICATED TO ANY OTHER PERSON WITHOUT WRITTEN PERMISSION FROM DART AEROSPACE LTD.